




1 SOUTH ELEVATION - BUILDING C
SCALE: 1" = 20'-0"

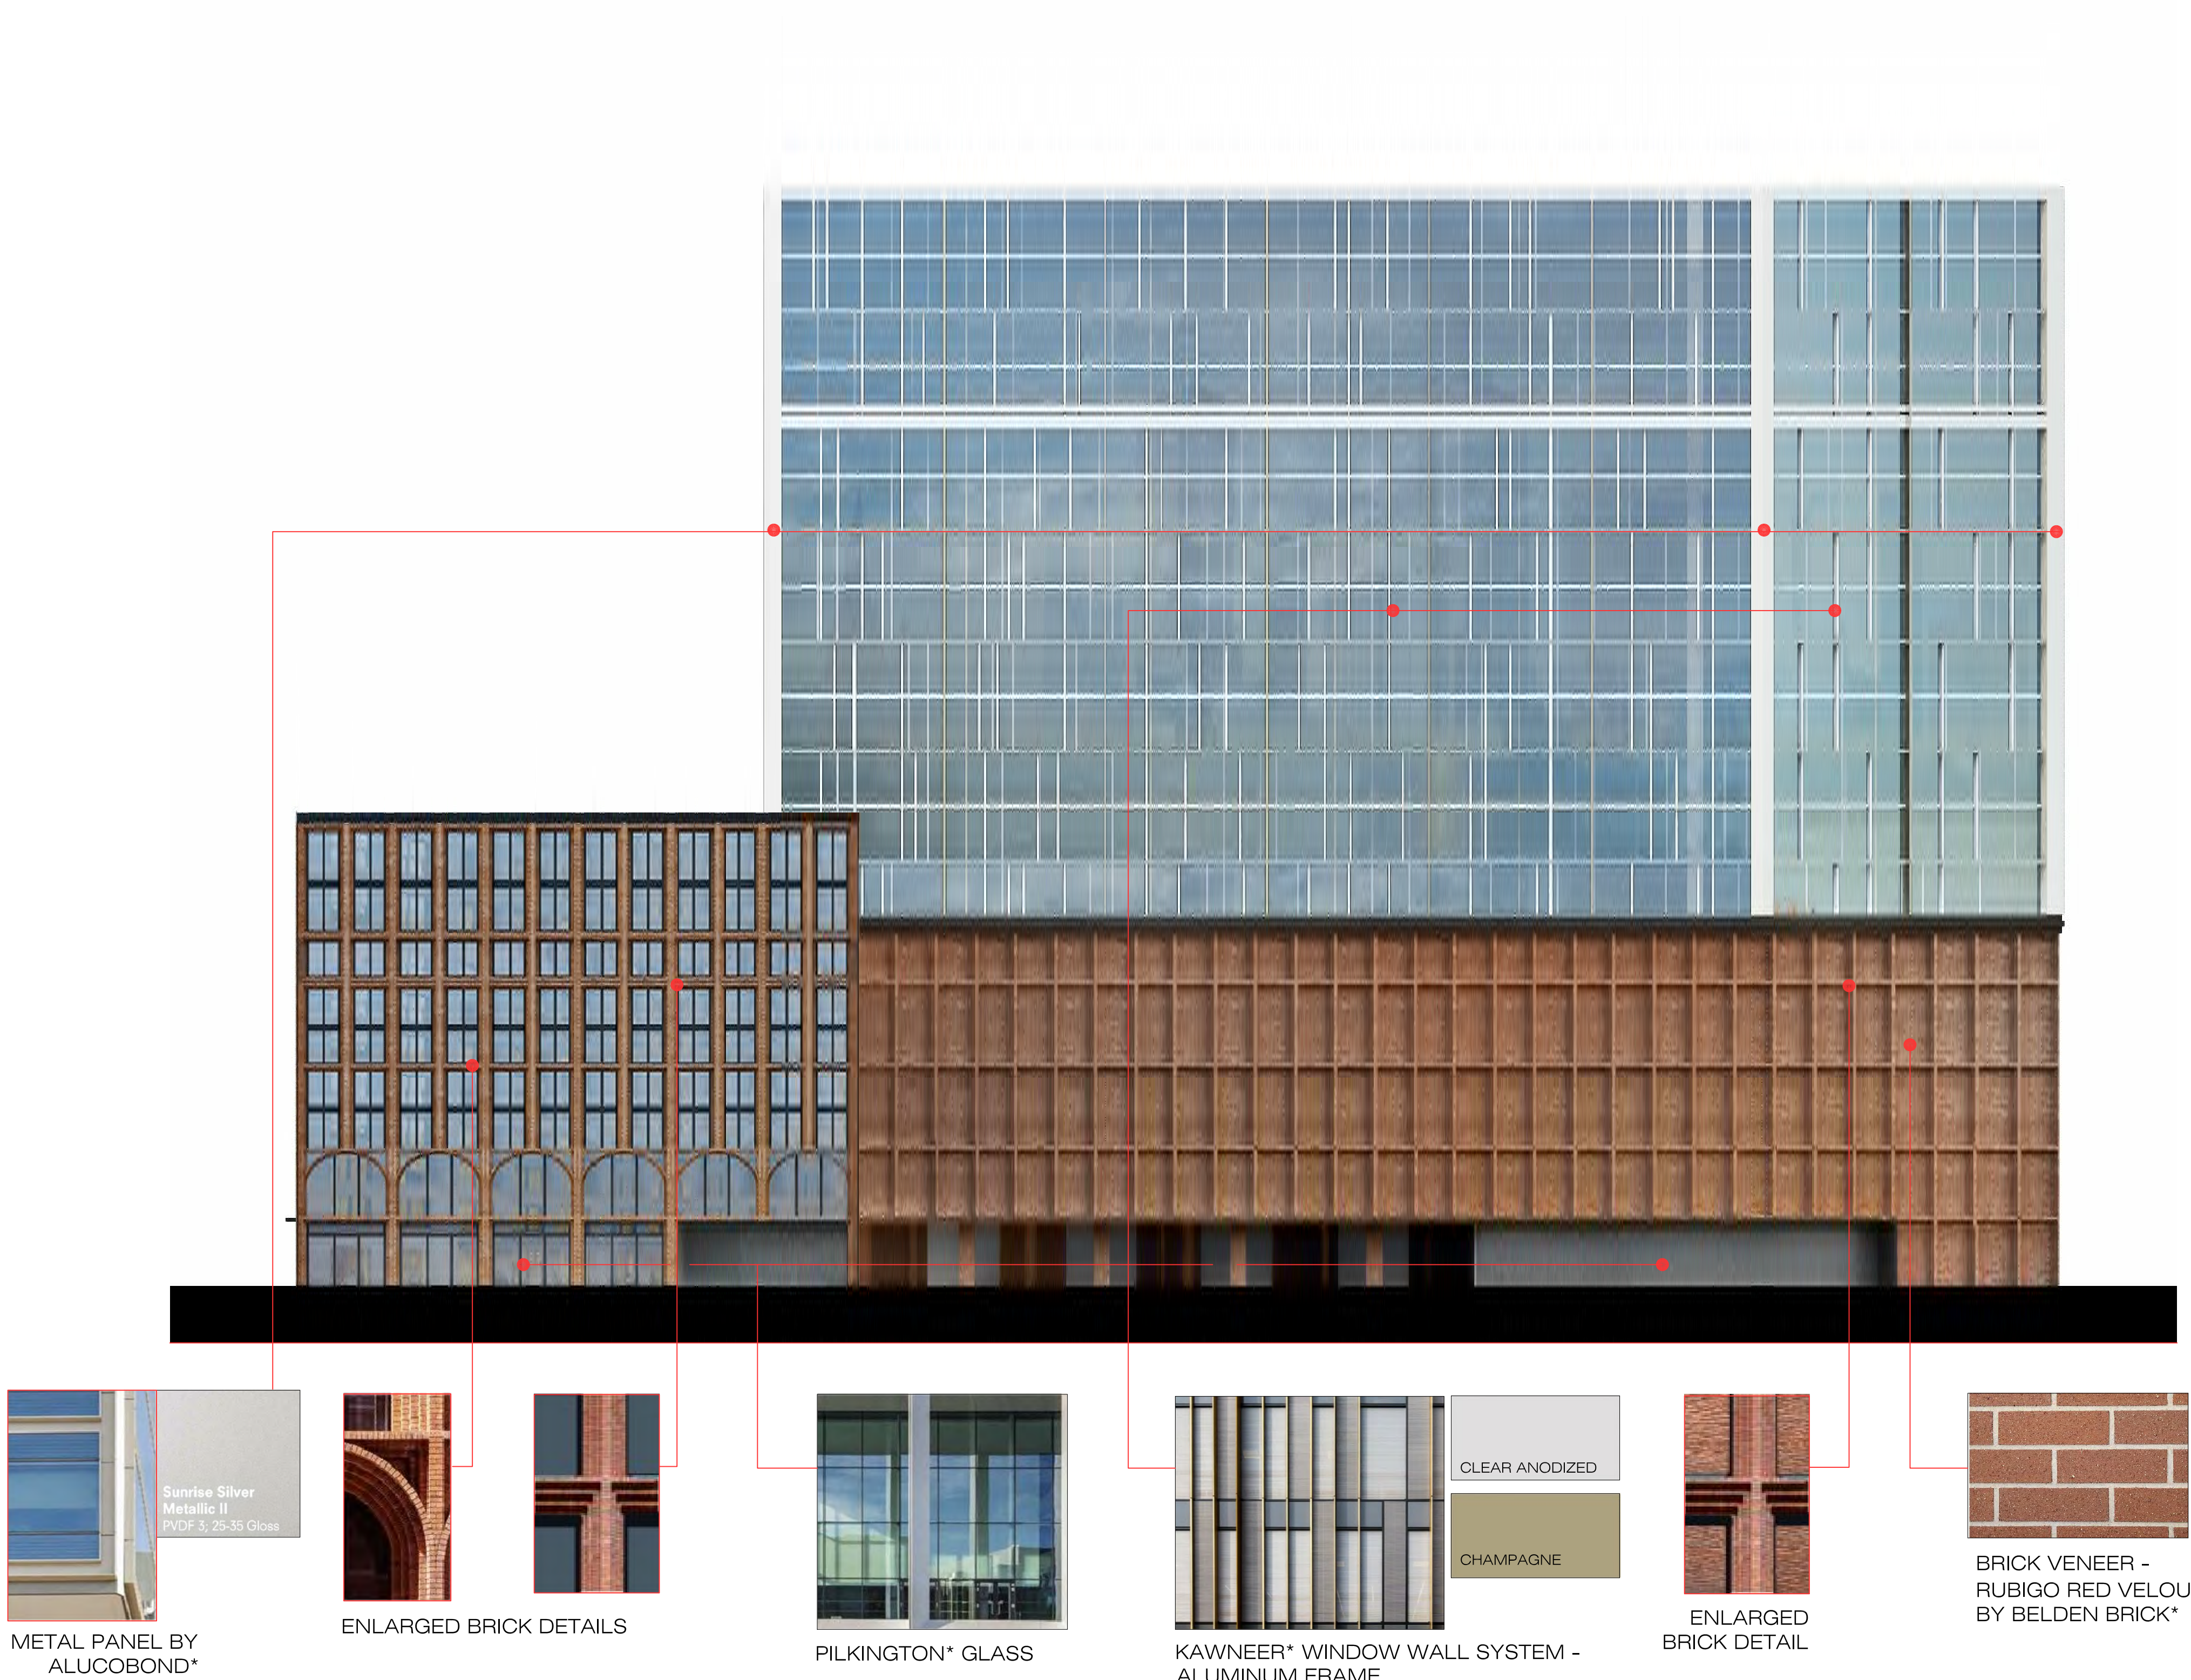

DATE	ISSUE
5.07.20	FOR SUBMISSION

Architectura
Suite LL100
One Executive Drive
Five Star Office Park
201-346-1400 Fax 201-346-1418
froncksk@architectura.com
• • •
architecture
interior design
planning

Architectura
PROPOSED MIXED USE DEVELOPMENT
HARRISON YARDS - PHASE II
BLOCK 133; LOT 1.03 & 1.05 - JERSEY CITY, NEW JERSEY
© ARCHITECTURA, 2019

CONRAD, RONCATTI, JR., P.A.
IN ARCHITECT: AI-12279

DRAWING TITLE	
BUILDING ELEVATIONS - PHASE II BUILDING - C	
SCALE: AS SHOWN	DRAWN BY: EC
DATE: 09.26.19	SHEET NO.
PROJECT NUMBER: 2018023	A-205

[illegible][illegible]

Architecture
Suite LL100
One Executive Drive
Fort Lee, New Jersey 07024
201-346-1400 fax 201-346-1418
fromdesk@architecture.com

■ ■ ■

architecture
interior design
planning

Architecture

PROPOSED MIXED USE DEVELOPMENT
HARRISON YARDS - PHASE II
BLOCK 133; LOT 1.03 & 1.05 - JERSEY CITY, NEW JERSEY

CONRAD RONCATI, JR., R.A.
NJ Architect: AI-12279

DRAWING TITLE

BUILDING ELEVATIONS - PHASE II
BUILDING - C

SCALE	DRAWN BY
AS SHOWN	EC

DATE	SHEET NO
09.26.19	

PROJECT NUMBER	A-206
2018023	



PROPOSED MIXED USE DEVELOPMENT
HARRISON YARDS - PHASE II
BLOCK 133: LOT 1.03 & 1.05 - JERSEY CITY, NEW JERSEY

© ARCHITECTURA 2019

Suite LL100
One Executive Drive
Fort Lee, New Jersey 07024
201-346-1400 fax 201-346-1418
frontdesk@architecture.com

■ ■ ■

DATE	ISSUE
5-01-20	FOR SUBMISSION

DATE	ISSUE
------	-------

BUILDING ELEVATIONS - PHASE II
BUILDING - C


DRAWN BY
EC

SHEET NO

A-207




PILKINGTON* GLASS

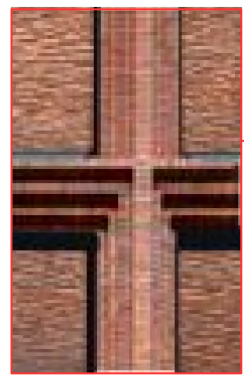

ENLARGED BRICK DETAILS




BRICK VENEER -
RUBIGO RED VELOUR
BY BELDEN BRICK*

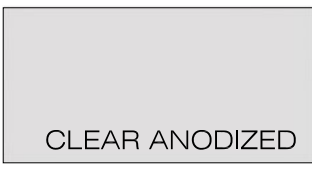

CLEAR ANODIZED



CHAMPAGNE

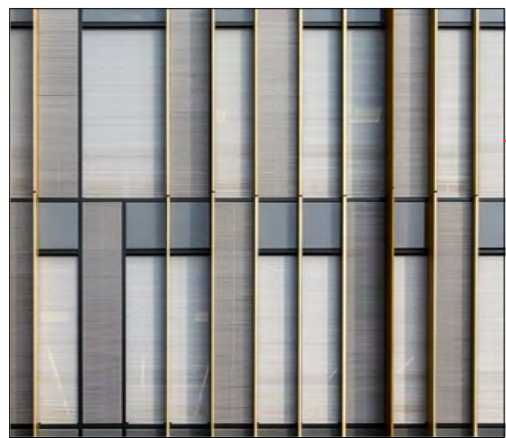

KAWNEER* WINDOW WALL SYSTEM -
ALUMINUM FRAME




METAL PANEL BY
ALUCOBOND*



1 EAST ELEVATION - BUILDING C

SCALE: 1" = 20'-0"

CONRAD, RONCATTI, JR., P.A.
141-12279

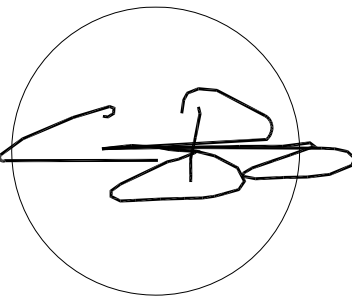

Architectura.

PROPOSED MIXED USE DEVELOPMENT
HARRISON YARDS - PHASE II
BLOCK 133; LOT 1.03 & 1.05 - JERSEY CITY, NEW JERSEY

© ARCHITECTURA, 2019

Architectura

Suite LL100
One Executive Drive
Five Star Office Park
201-346-1400 Fax: 201-346-1418
fronidesk@architectura.com

• • •
architecture
interior design
planning

ISSUE
FOR SUBMISSION

DATE
5.07.20

ISSUE
DATE



DRAWING TITLE

BUILDING ELEVATIONS - PHASE II
BUILDING - C

SCALE
AS SHOWN

DATE
09.26.19

PROJECT NUMBER
2018023

DRAWN BY
EC

SHEET NO

A-208